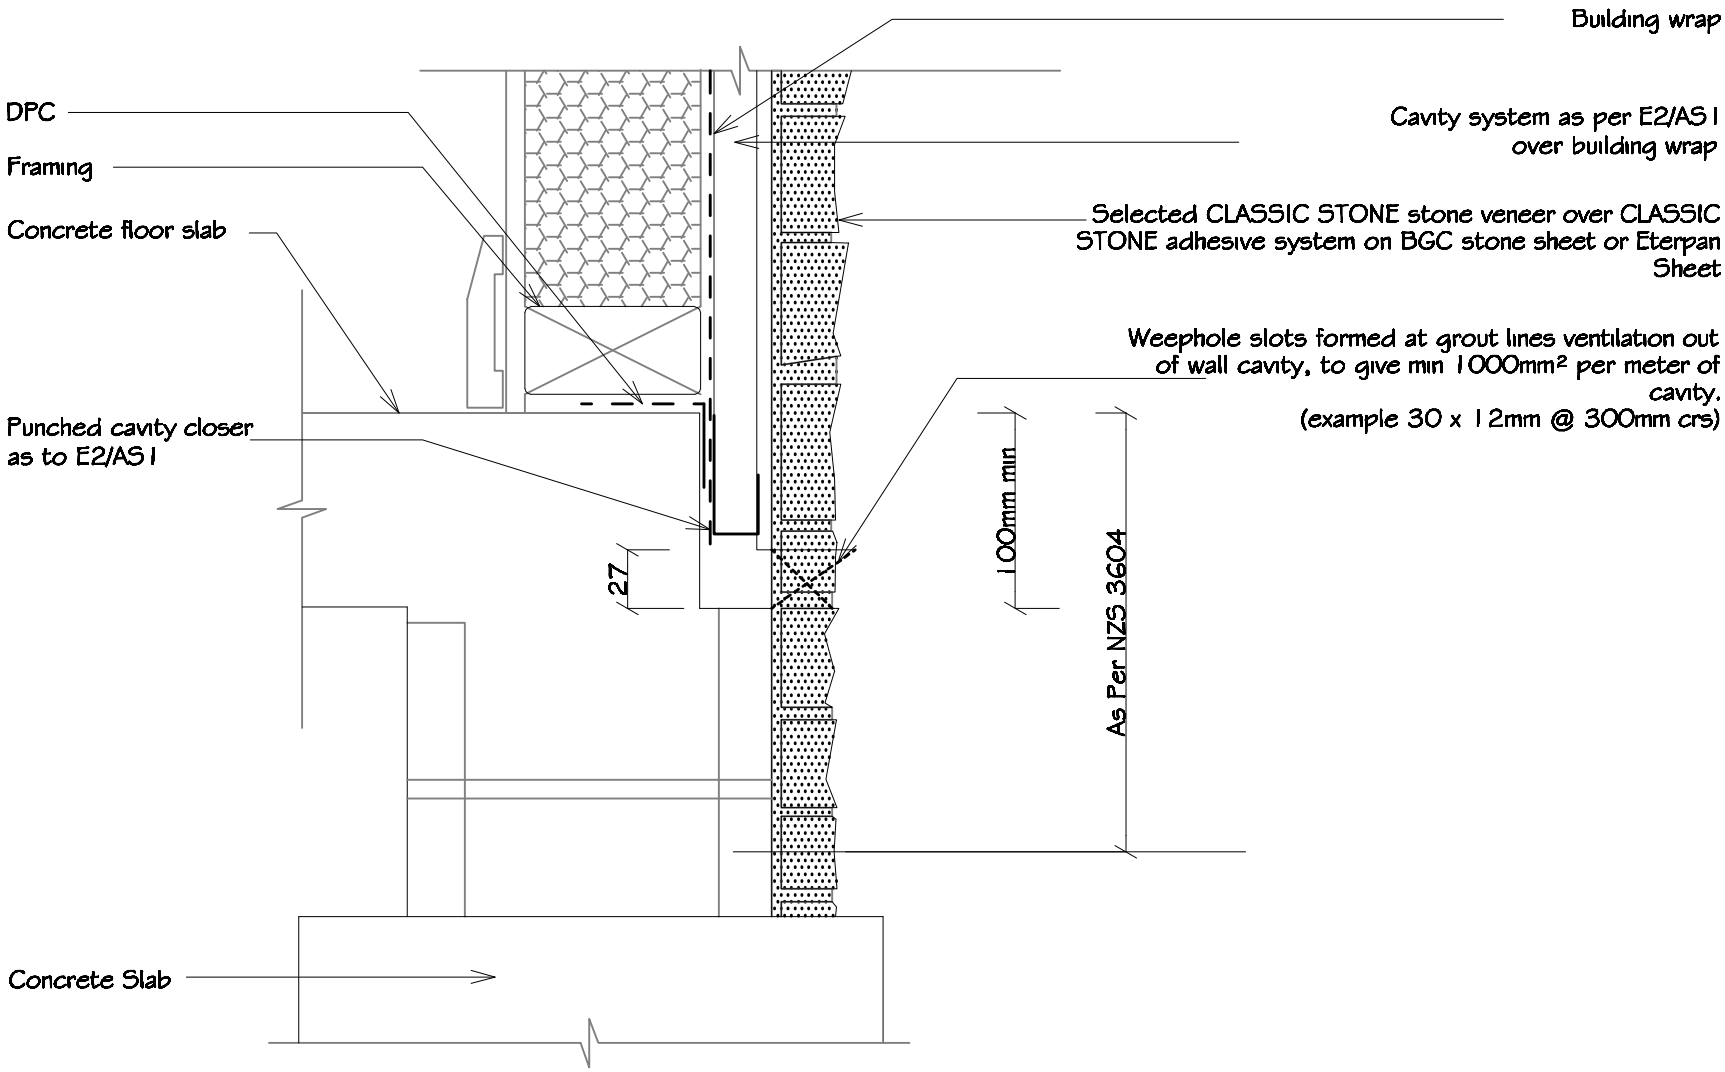

9a - Typical Rebated Slab Edge Detail

CLASSIC STONE