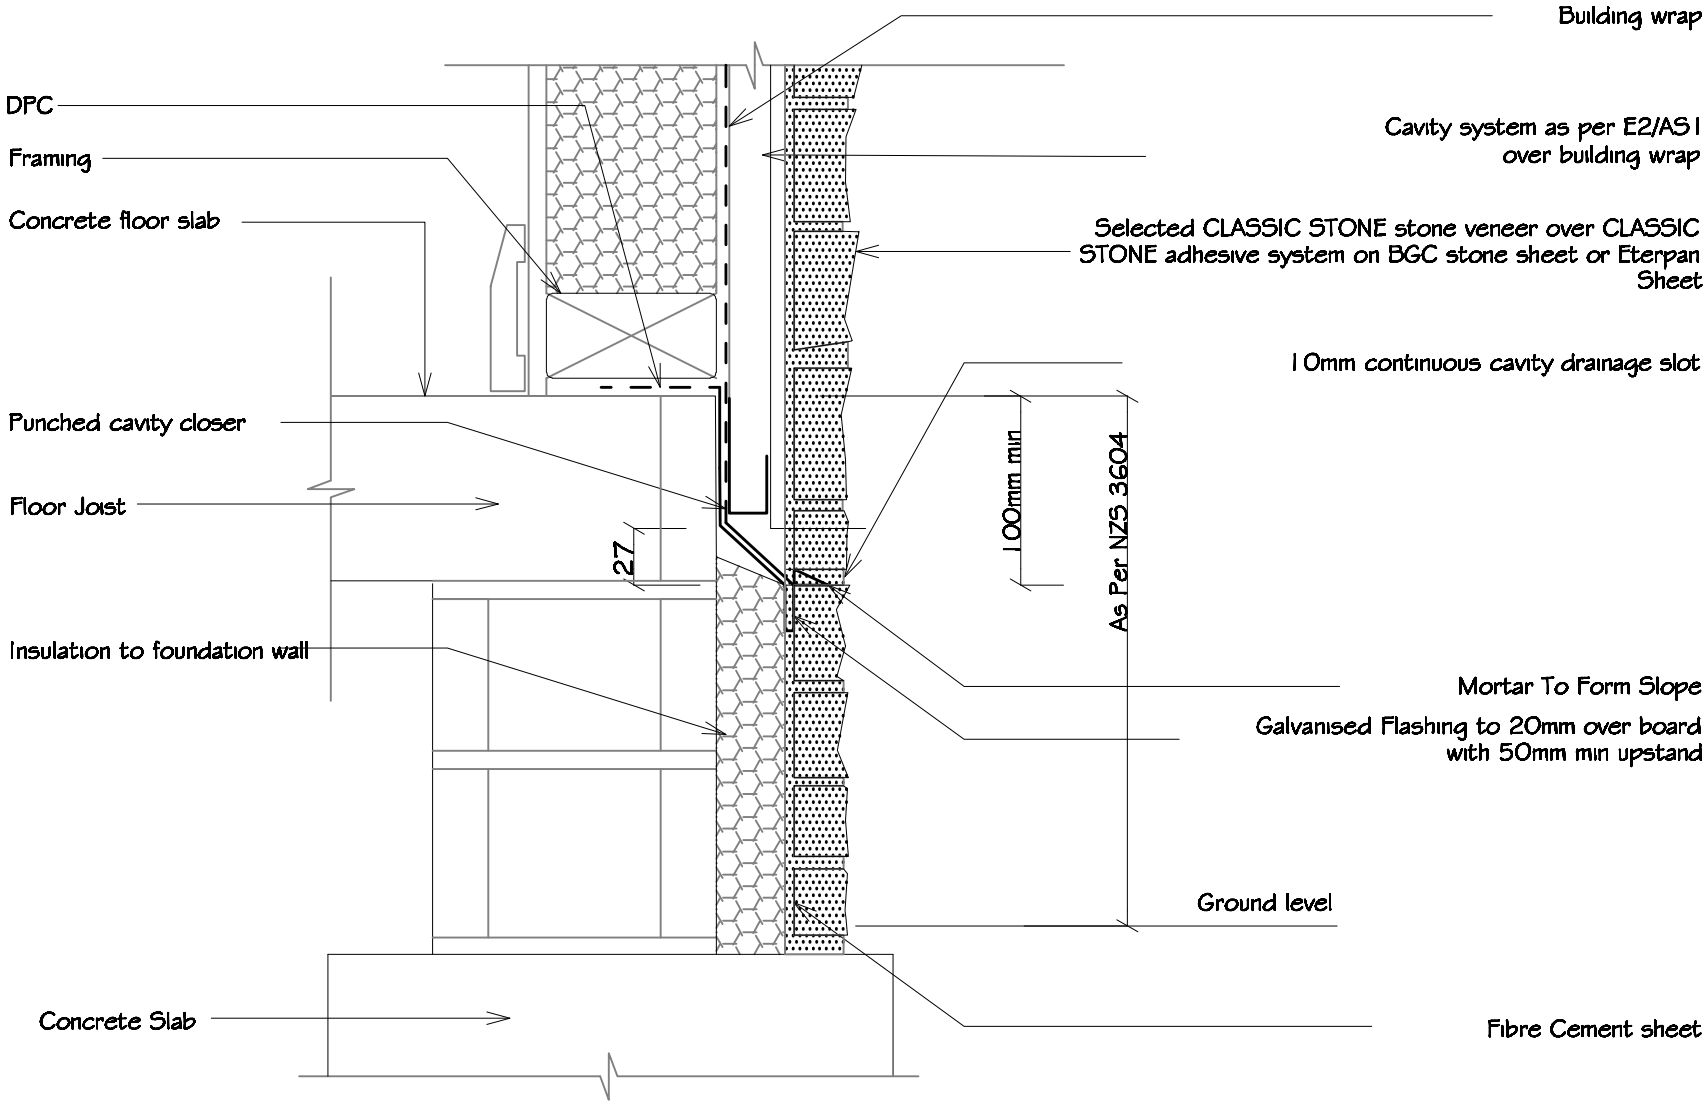

9b - Typical Slab Edge Detail
(with continuous drainage slot)

CLASSIC STONE