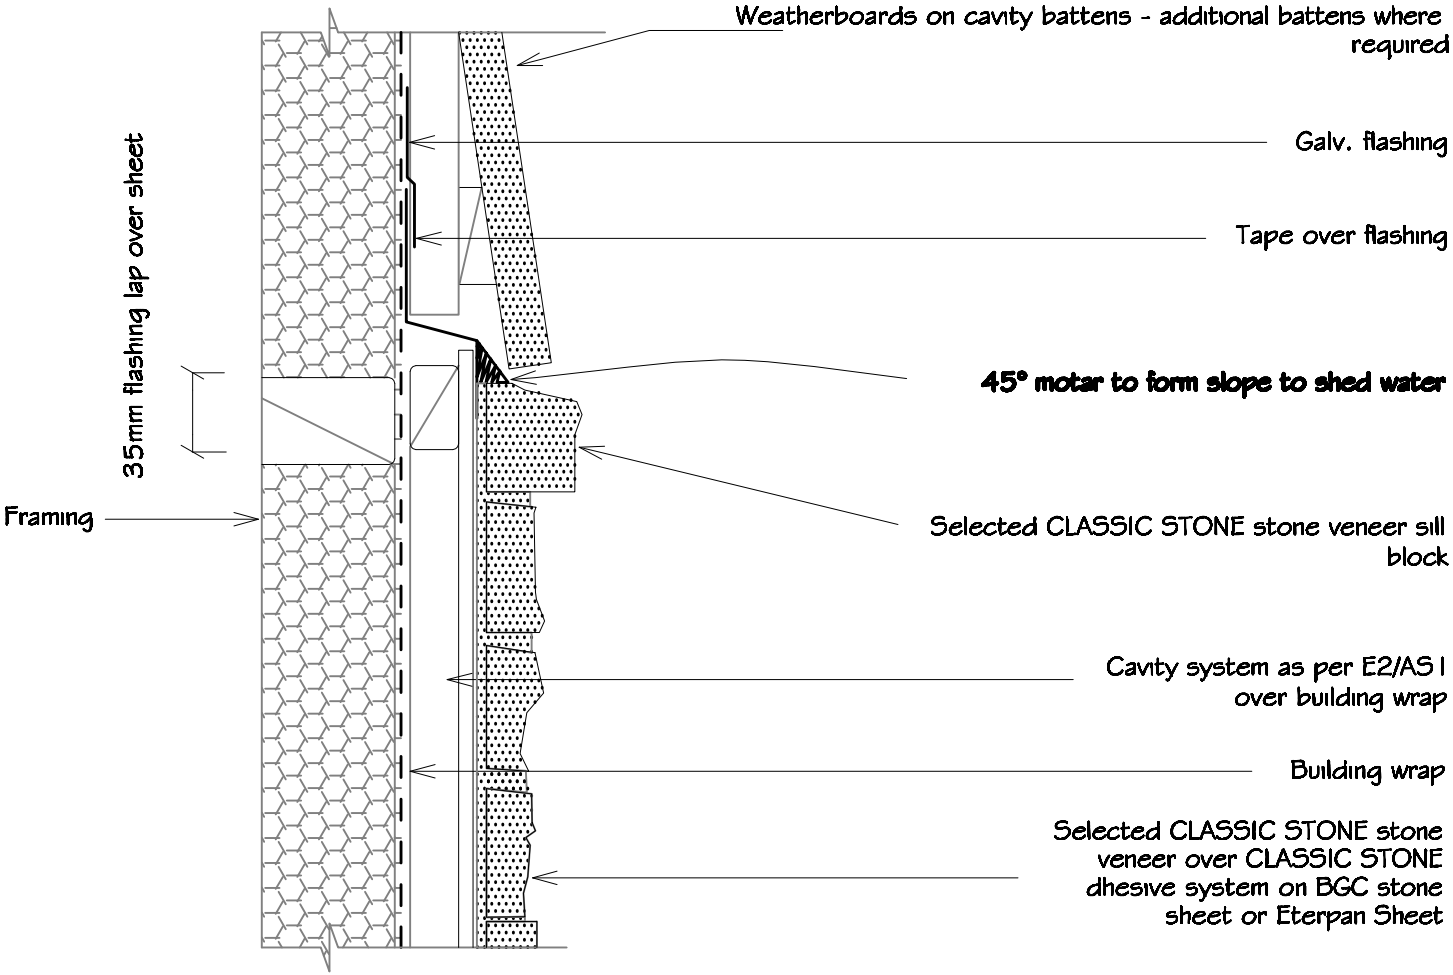

1c - Typical Horizontal Joint with Weatherboard - Cavity

CLASSIC STONE