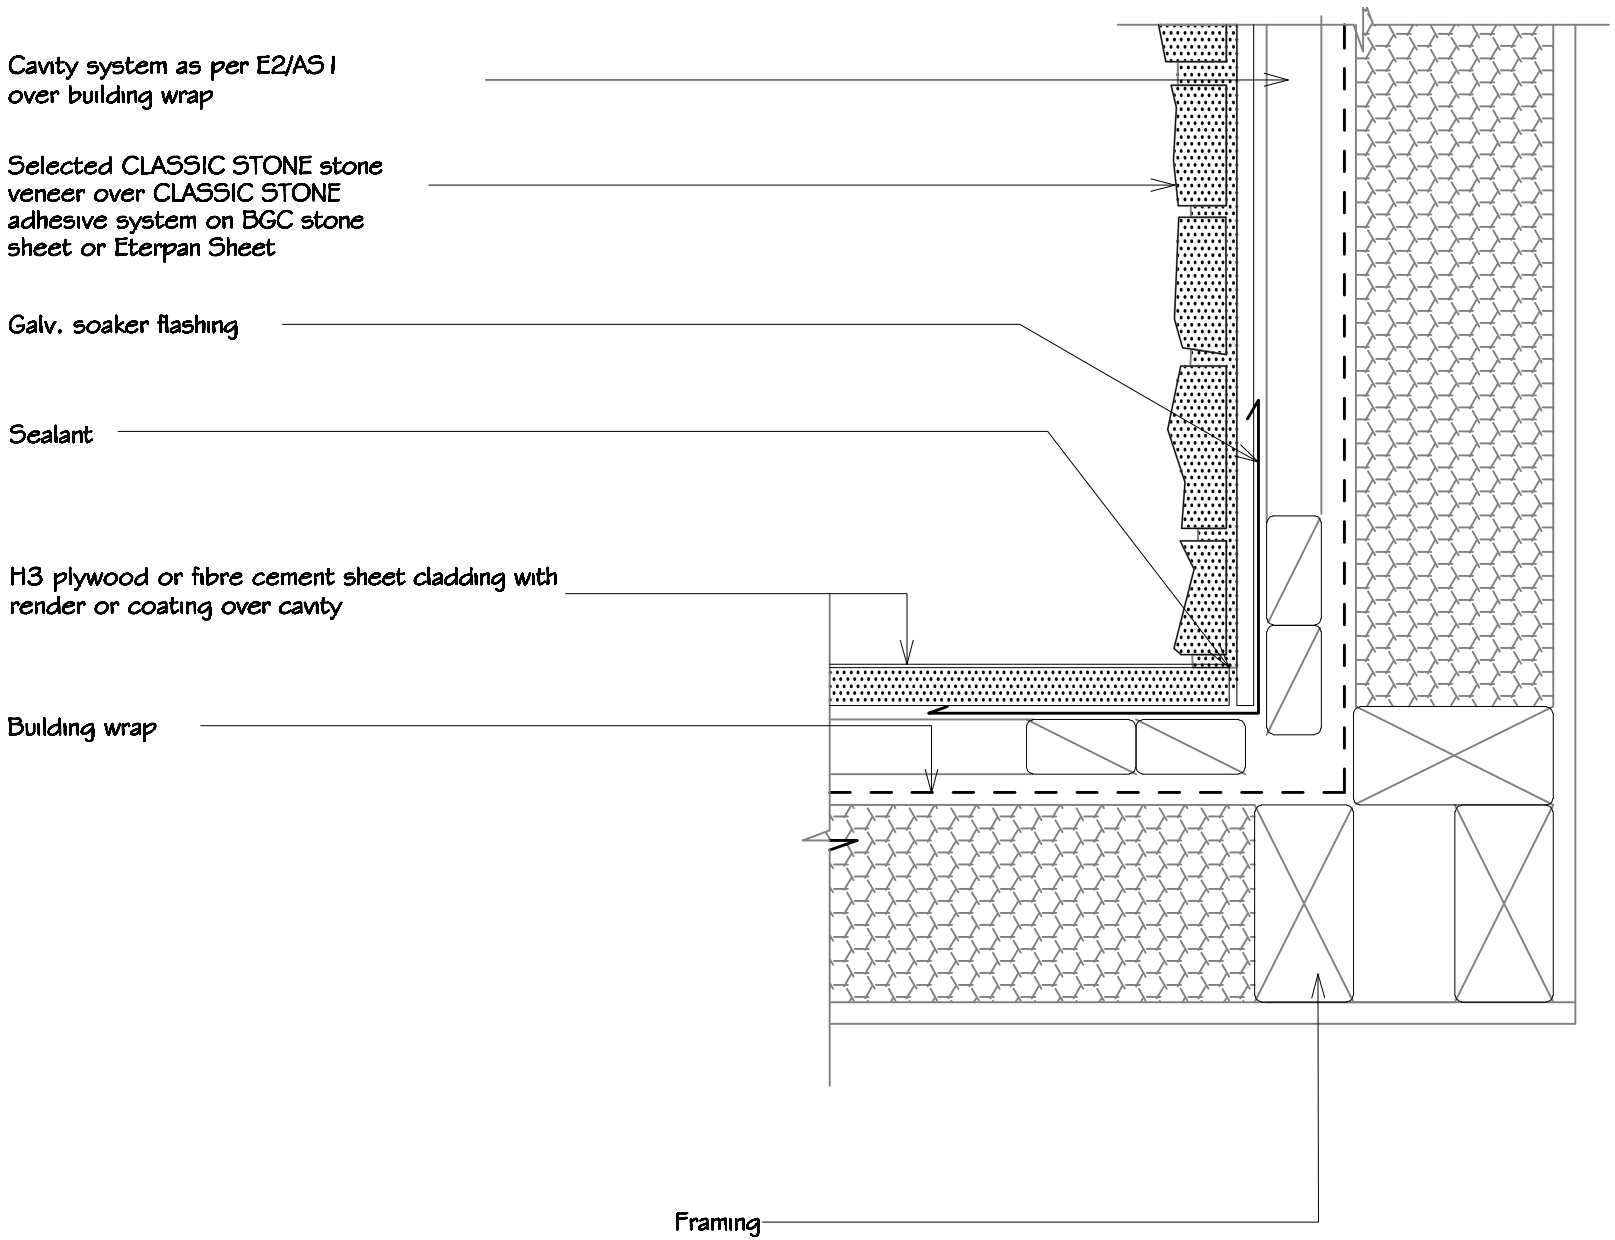

5b - Typical Internal Corner - Plywood or fibre cement with render or coating Sheet

CLASSIC STONE