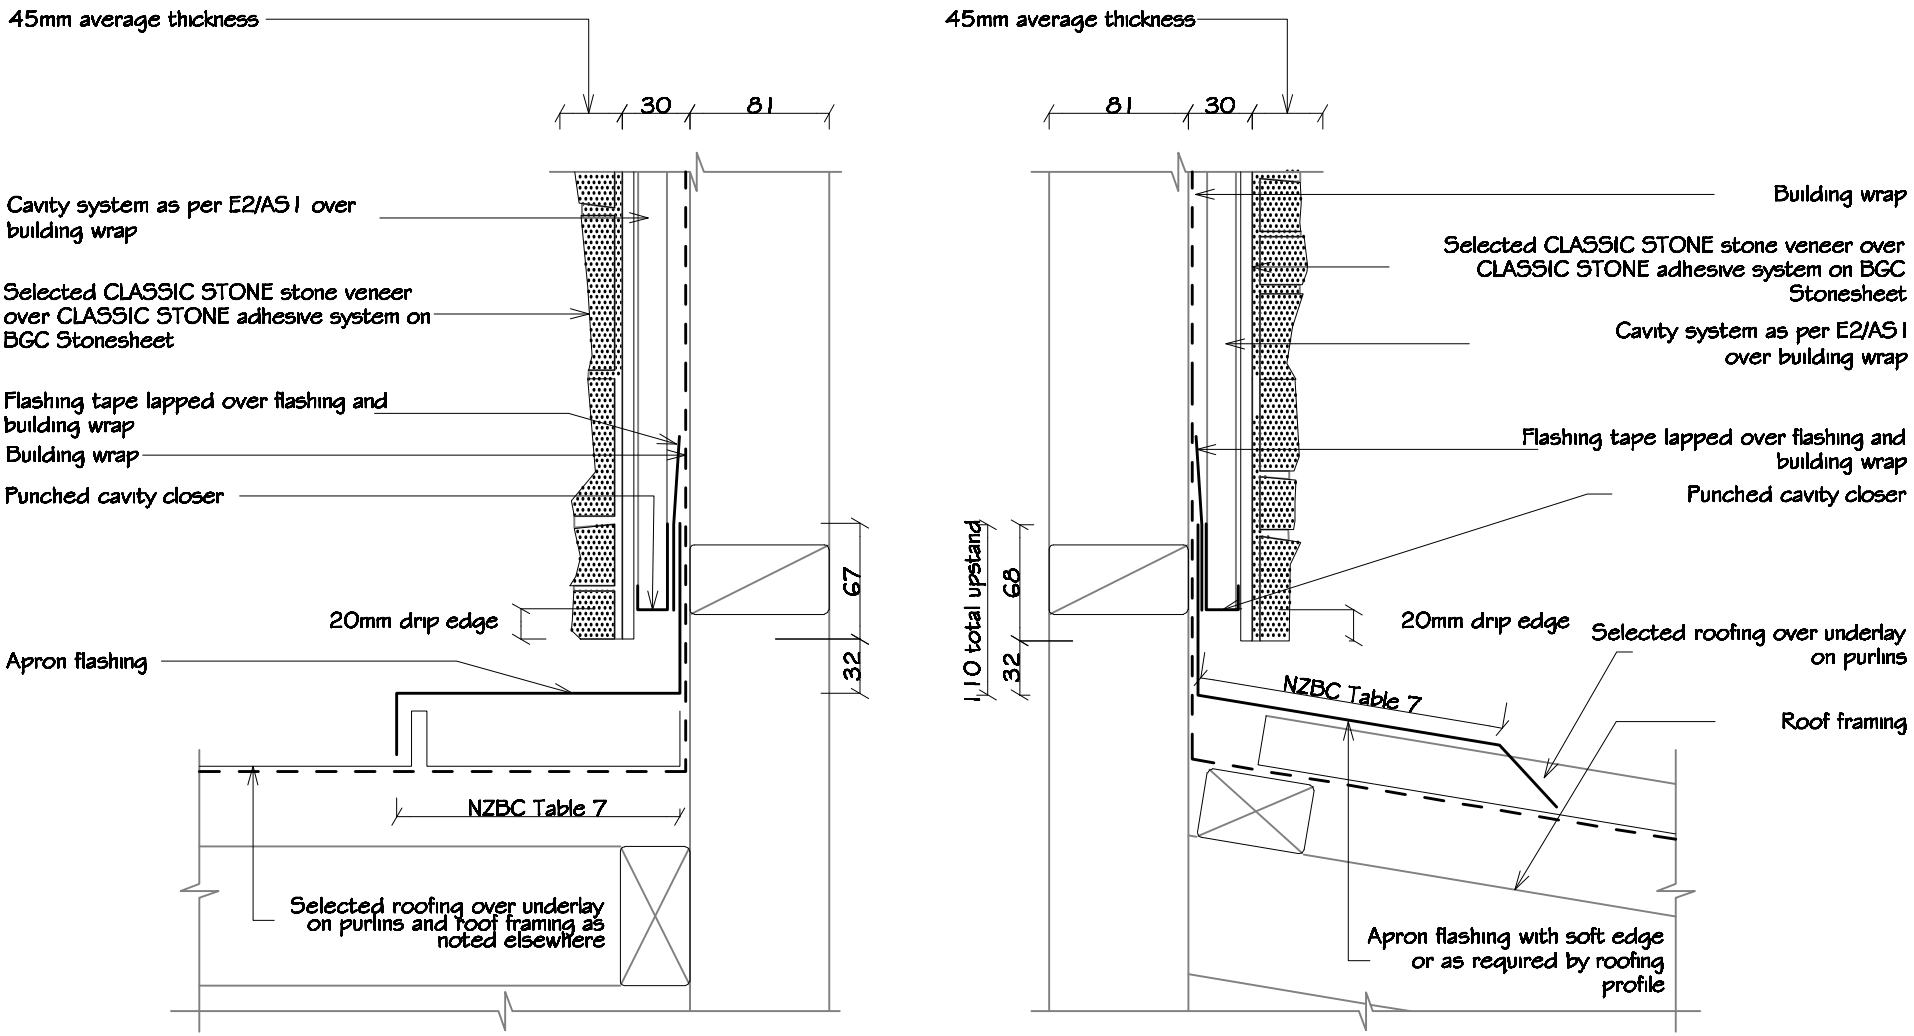

10 - Typical Roof Abutment Detail

CLASSIC STONE