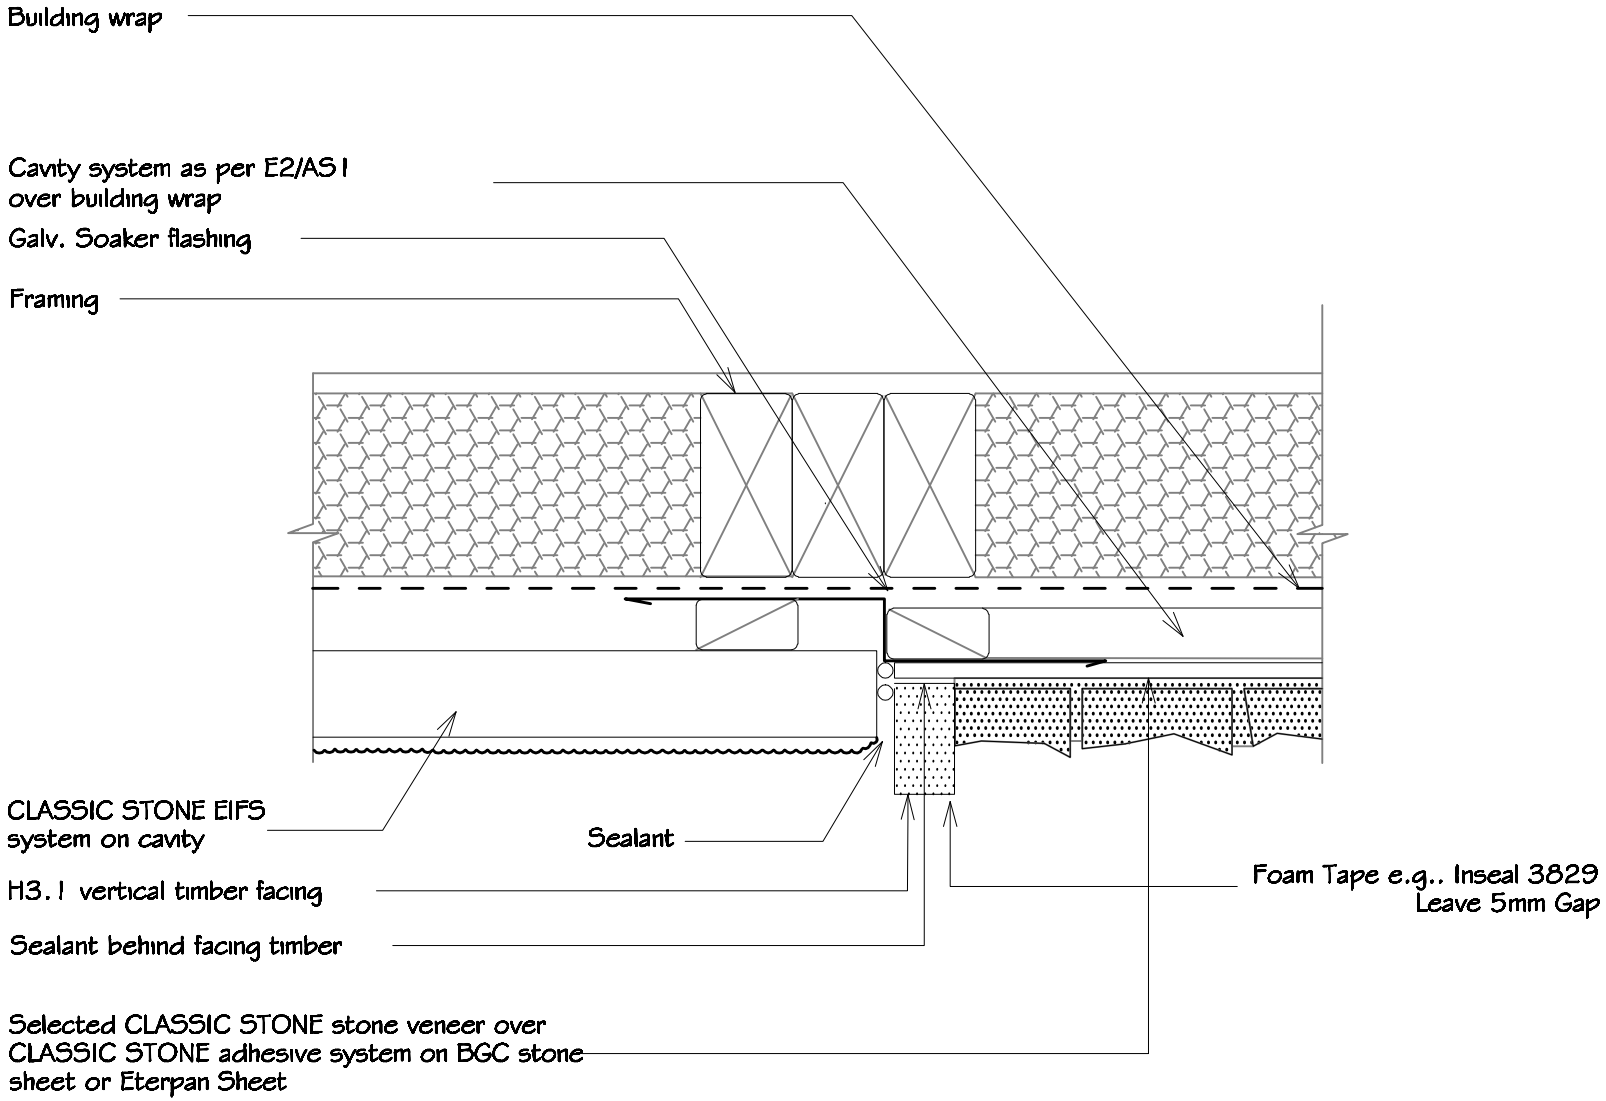

7c - Typical Vertical Joint - Stone Veneer to EIFS Cavity System

CLASSIC STONE